




URED OVLAŠTENOG INŽENJERA GEODEZIJE
Damjan Milenković, dipl.ing.geod.

Omlađatska 11, 51500 Krk
mob: +385 (98) 980 7482, tel: +385 (51) 845 010
e-mail: ured@geodeti-dm.hr
IBAN: HR4623400091160428249, SWIFT: PBZGHR2X
OIB: 58449722249, MB: 80557074


Investitor:
OPĆINA PUNAT
NOVI PUT 2, PUNAT, 51500 KRK
OIB: 59398328383

Katastarska općina: PUNAT
MBR: 315974
Detaljni list: 6

Mjerilo 1:250

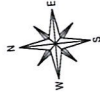

GEODETSKA SITUACIJA STVARNOG STANJA

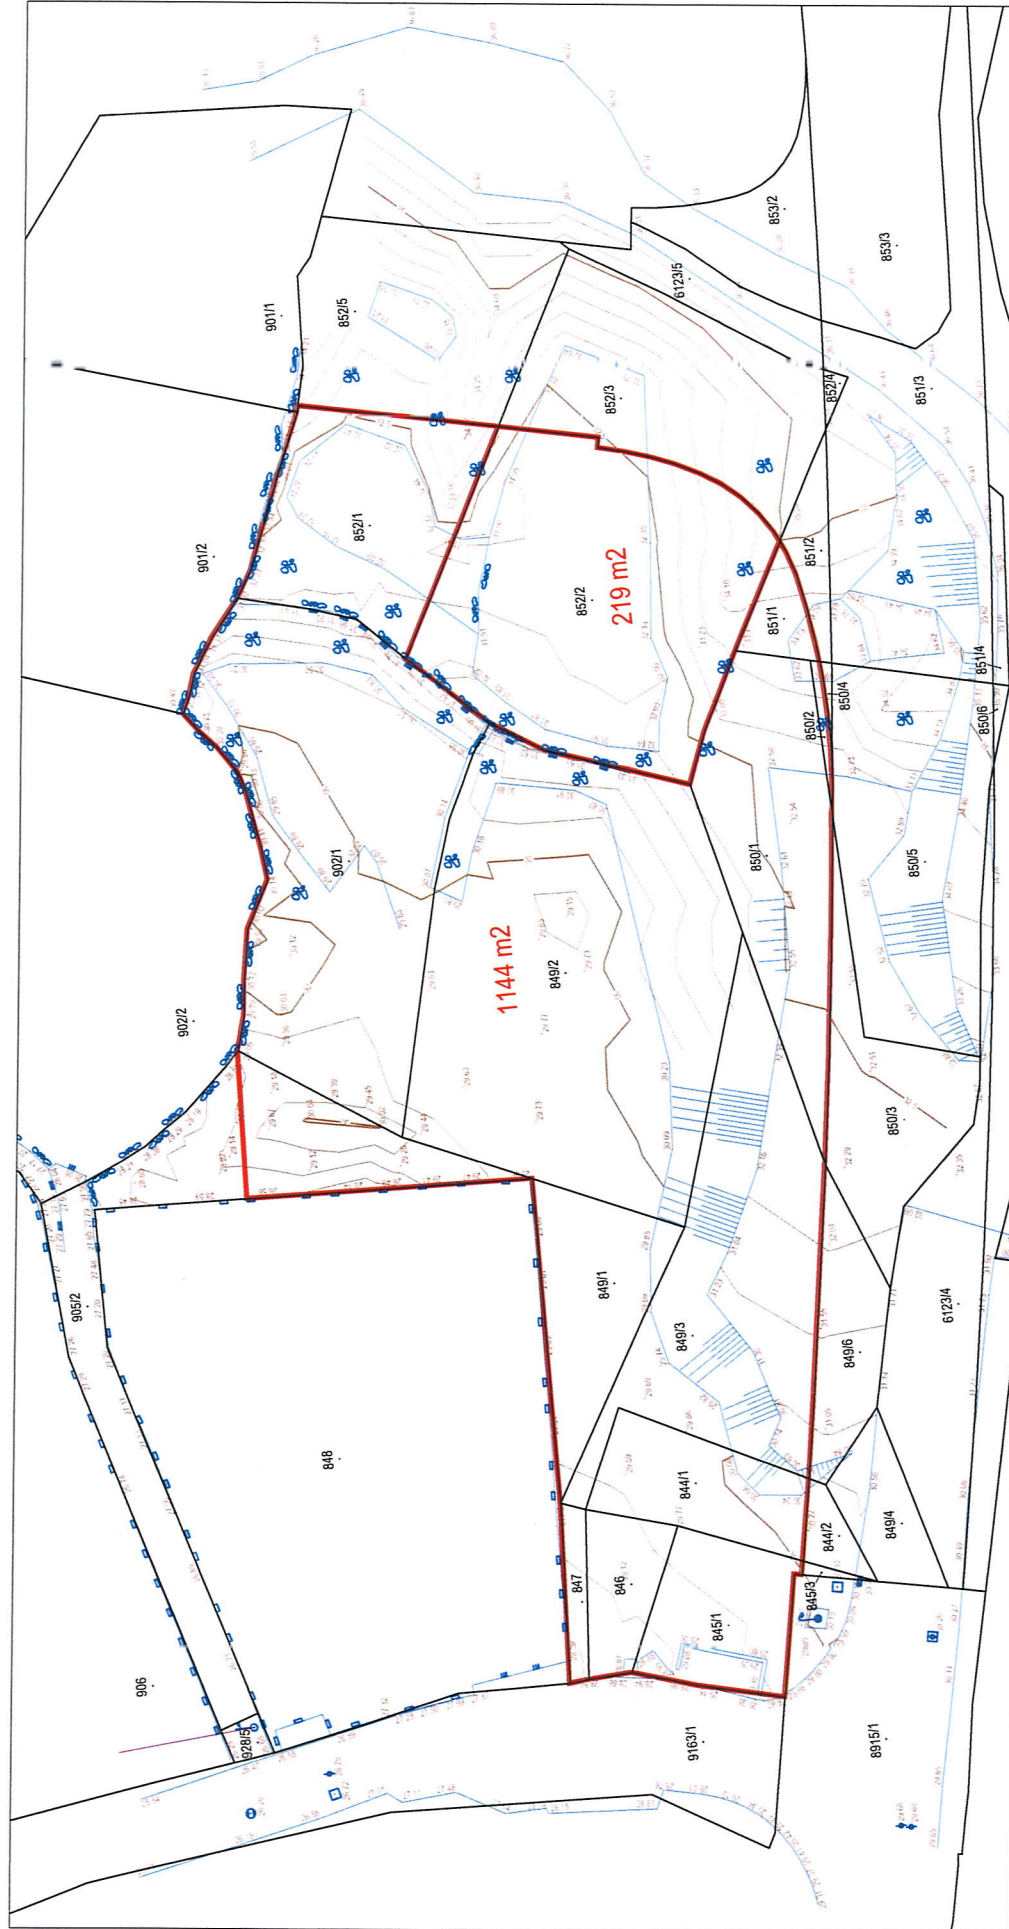

Izradio:
Damjan Milenković, dipl.ing.geod.
Krk, 22.12.2023.
Broj elaborata: 2023-153

Odgovorna osoba za obavljanje stručnih
geodetskih poslova:
Damjan Milenković, dipl.ing.geod.